

December 24th 1833

Layed off for Joshua Hoover & Samuel Gordon a portion of land on the N E qr of Section 20 T 8 R 1 W beginning in the center of the railroad on the section line 30 poles and 18 links west of the N E corner of said qr, running thence southward, with the center of the rail road 108 $\frac{1}{2}$ poles thence west 9 $\frac{3}{4}$ poles to a stake with the following witnesses trees Walnut 12 in diameter N 30 E 57 lks dist walnut 18 inches diameter S 80 W 23 $\frac{1}{2}$ lks dist walnut 12 S 19 E 87 $\frac{1}{2}$ lks dist Thence N 4 E 107 $\frac{1}{2}$ poles to section line Thence East 22 $\frac{1}{2}$ poles to the beginning containing 10 acres more or less

James Borland & chain bearers
Wm Alexander } sworn

James Woodburn
M C S

Sept 3rd 1833

Surveyed for Samuel Peterson & others in section (9) one T 10 R 1 W and established the following corners viz

N E corner of S W qr wit trees white walnut 8 S 30 W 30 lks	Sugar 8 N 30° W 13 $\frac{1}{2}$ "
S E corner of N E qr of S W qr	Hickory 6 S 6° W 8 "
S W " " " " "	Sugar 2 N 87° E 40 "
N W " " " " "	Sugar 12 N 22° W 3 "
N W cor of S W qr of N W qr	Dogwood 4 N 68° W 16 "
N E cor of S W qr of N W qr	Apple tree 6 N 78° E 70 "
S E cor of S W qr of S E qr	Hickory 18 N 66 E 66 "
	Hickory 18 S 3° W 33 $\frac{1}{2}$ "
	Ash 8 N 20° W 19 "
	Hick 20 S 81 E 21 "
	Beech 8 N 6 E 29 "
	Beech 12 N 17 W 23 "

J Hacker & chain bearers
Wm Hacker } sworn

James Woodburn M C S
Depty

Established a corner in Section 12 T 7 R 2 W for Wm Taylor on the line 70 poles East of S W corner of N W qr of said section witness trees Beech 12 N 9° E 24 $\frac{1}{2}$ Beech 6 S 38° W 37

John Tarnham & ch
George Carlson } be

James Woodburn

February 6th 1834

Ran the followin lines and made the following corners in section No one T 9 R 1 W for Edward Jackson George Jackson Jack Lenty Beginning at the N E corner of said section then S 85° W 318 poles 2 lks

To the N W corner of said section Then commenced at the northern $\frac{1}{2}$ mile post and ran $3\frac{1}{2}^{\circ}$ E 324 Poles & 8 links to the southern $\frac{1}{2}$ mile post of said section (1) Corner established corner and made witness cut the S W corner of $\frac{1}{4}$ of South east quarter of section No 9 Black Ash 7 inches in diameter N 18° E $28\frac{1}{2}$ links distant witness trees made on said north and south line where it crosses the boundary line Beech 18 inches in diameter S 64° E 34 links distant Then began at the center of said section (1) ran N 85° E 160 Poles to the meridian line

Benjamin Polley & chain bearers
Alexander Jackson } sworn

James W Spencer
Monroe County Surveyor

February 7th A D 1854

Ran the following lines and made the following corners in section No 30 of 10 R 1 E of second principal meridian Beginning at S W corner of said section Thence N 85° E 157 Poles to the S E corner of the same Witness trees made at the $\frac{1}{2}$ mile post of said section No 30 Hickory 2 inches in diameter N $42\frac{1}{2}^{\circ}$ E $2\frac{1}{2}$ links distant Black Ash 3 inches in diameter S $33\frac{1}{2}^{\circ}$ W 9 $\frac{1}{2}$ links distant Thence N 6° W 162 poles and 8 links to a stone standing in open ground and consequently no witness trees made Thence S 85° W 79 Poles and $14\frac{1}{2}$ links to the western $\frac{1}{2}$ mile post of said section 30 witness trees made Sycamore 6 inches in diameter N 80° E $8\frac{1}{2}$ links distant Sycamore 4 inches in diameter N $39\frac{1}{2}^{\circ}$ W 7 links distant — Witness made 81 Poles and 4 links north of the southern $\frac{1}{2}$ mile post of said section No 30 of 10 R 1 E Sugar 10 inches in diameter S 37° W 12 links distant Sugar 15 inches in diameter N 12° E $24\frac{1}{2}$ links distant

John Brantburn & chain bearers
Benjamin Polley } by consent of parties


James W Spencer
Monroe County Surveyor

The above survey was done for Edward Jackson and Benjamin Polley


February 8th A D 1854

Ran the following lines and made the following corners in section No 25 of 10 R 1 W for Edward Jackson and John Martin — Length of line from Eastern half mile post of said section 25

WASHINGTON TOWNSHIP SEC. 36, T-10-N, R-1-W

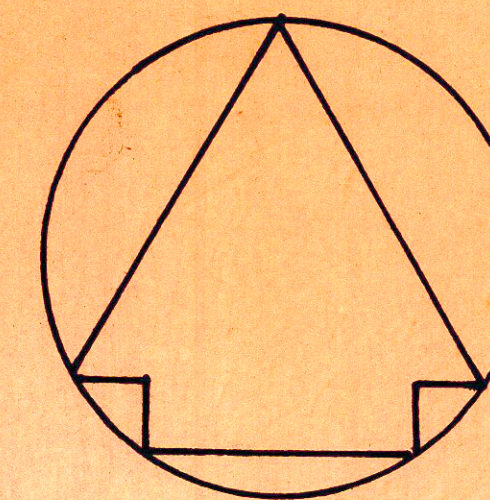

SCALE: 1" = 100'

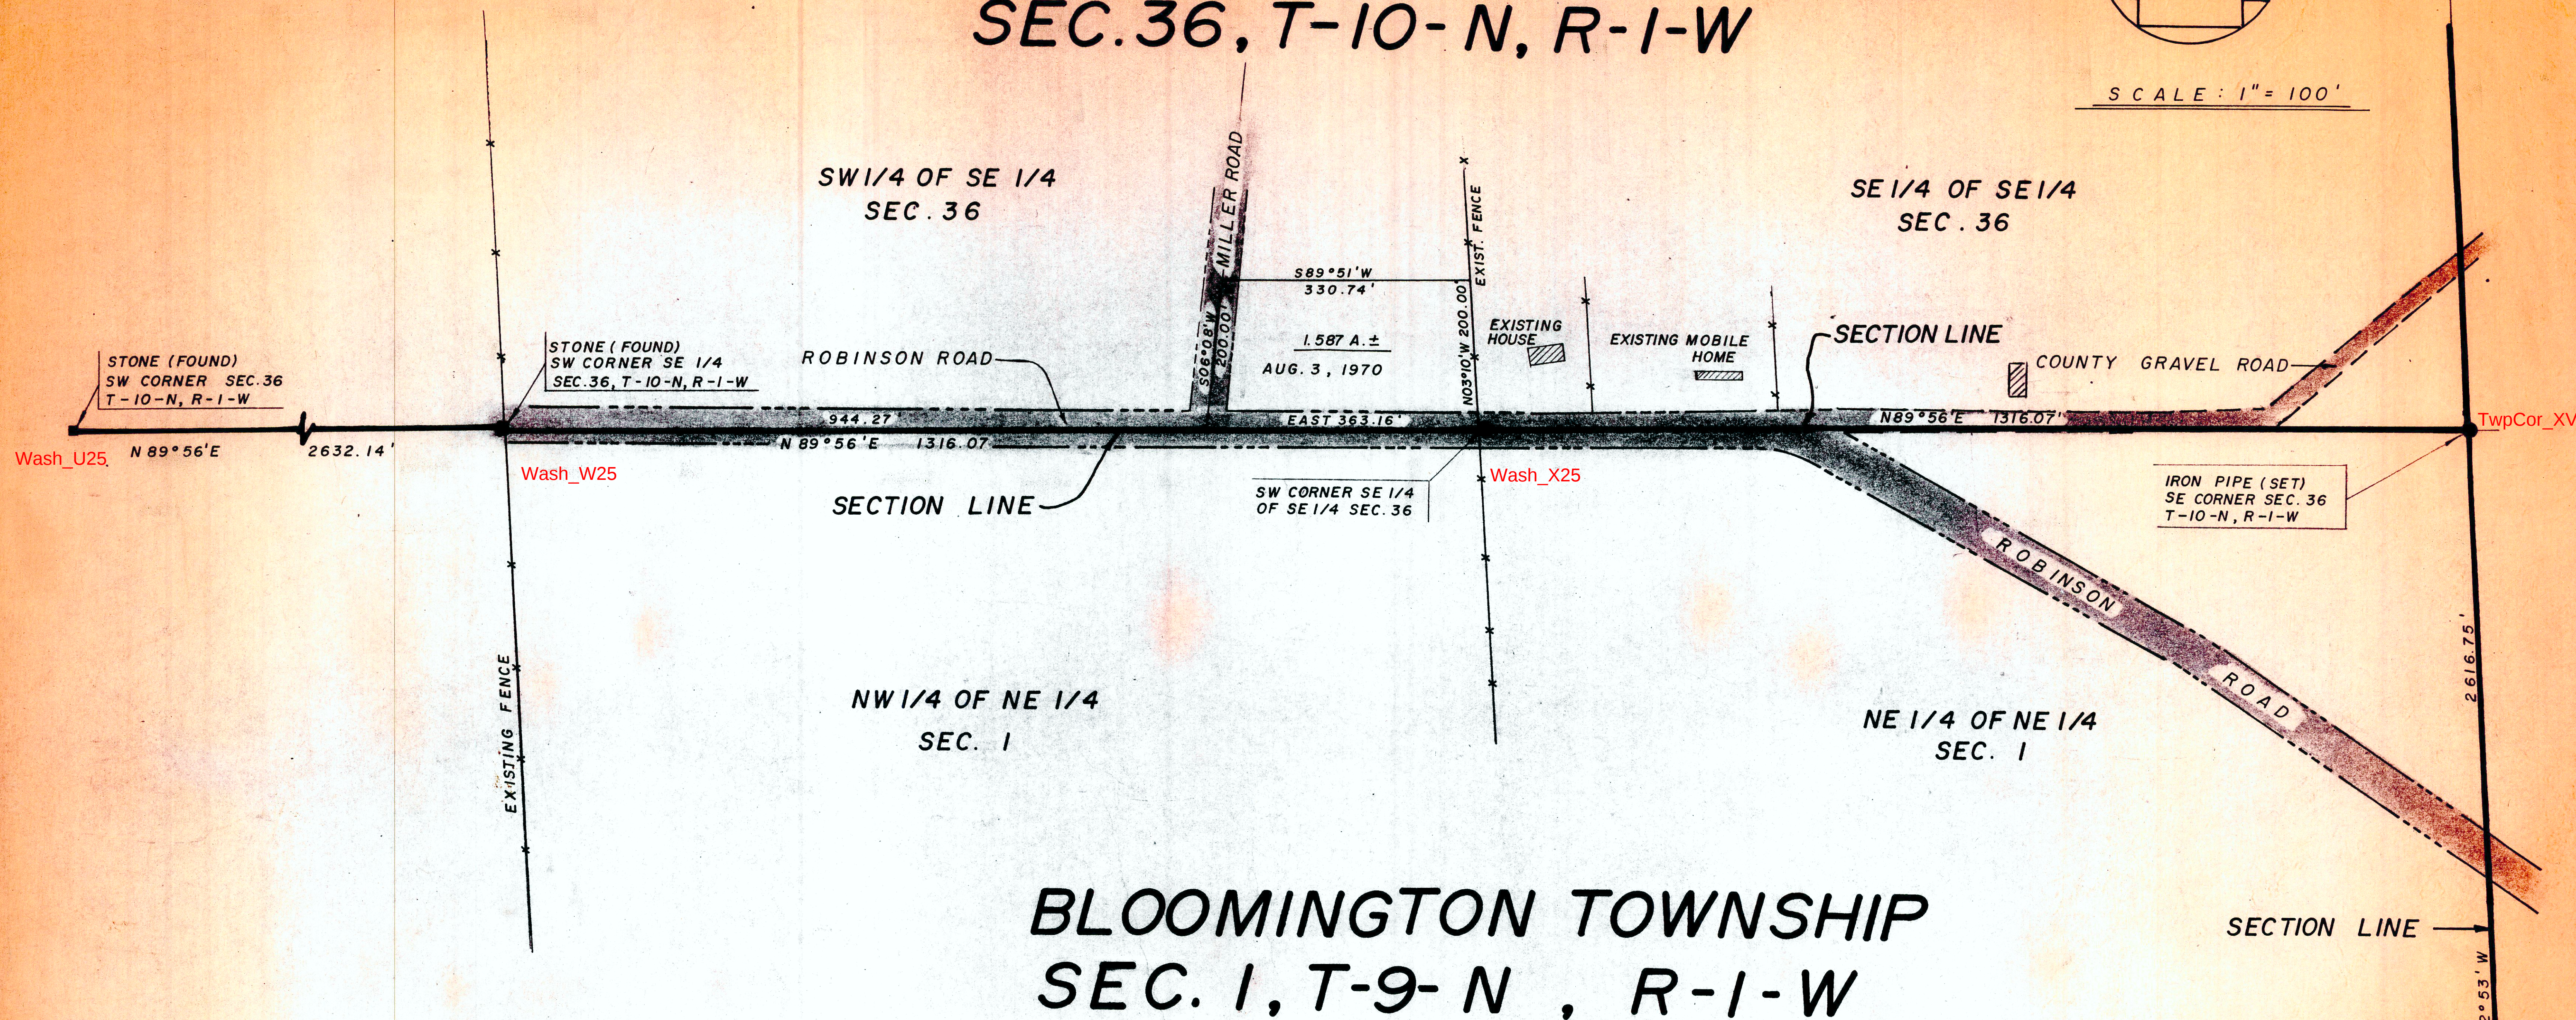

Richland Unit 200
T09N-R01W-01_0000_MCS

LEE UTT

REGISTERED LAND SURVEYOR NO. S0089, INDIANA
OFFICE PHONE 332-6266 HOME PHONE 825-5961
1604 SOUTH HENDERSON
BLOOMINGTON, INDIANA 47401

May 4, 1978

Legal description:


Charles W. Lentz


All of that part of the East half of the Southeast quarter of Section Thirty-five (35), Township Ten (10) North, Range One (1) West, which lies South of Bean Blossom Creek, containing Twenty-eight and Seventy-two hundredth (28.72) acres, more or less.

Also the Northeast Quarter of the Northeast Quarter of Section Two (2), Township Nine (9) North, Range One (1) West, except Ten (10) acres off of the West side thereof, said strip is Twenty (20) rods wide by parallel lines, containing Thirty (30) acres, more or less.

Also, part of the Northwest Quarter of Fractional Section One (1), Township Nine (9) North, Range One (1) West, bounded as follows, to-wit: Beginning at the Northwest corner of said section, running thence East Thirty (30) rods; thence South Seven (7) rods; thence East about Fifty (50) rods to the Unionville Road; thence Southwesterly with the meanderings of said road to the West line of said Section One (1); thence North on the Section line to the place of beginning, containing Twenty-nine (29) acres, more or less, and containing in all Eighty-seven and Seventy-two hundredth (87.72) acres, more or less.

EXCEPTING THEREFROM Apart of the Northwest Quarter of Section One (1), Township Nine (9) North, Range One (1) West, Monroe County, Indiana, bounded and described as follows: Beginning at a point in the centerline of Robinson Road, said point of beginning being 1368.21 feet South and 354.17 feet East of the Northwest corner of said Section 1; thence from said point of beginning and with the centerline of said road and running North 43°-59'-30" East for 330 feet; thence leaving the centerline of said road and running North 48°-59' West for 100 feet; thence South 43°-59'-30" West for 330 feet; thence South 48°-59' East for 100 feet and to the point of beginning. Containing 0.76 acre, more or less.

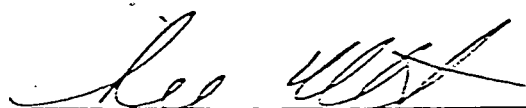
Lee Utt, R. L. S. # S0089, Indiana

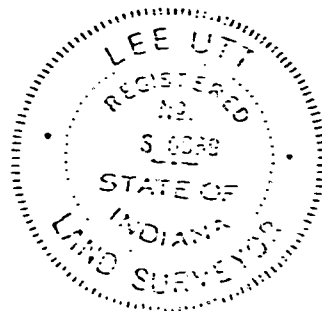

LEE UTT

REGISTERED LAND SURVEYOR NO. 50089, INDIANA
OFFICE PHONE 332-6366 HOME PHONE 825-5961
1604 SOUTH HENDERSON
BLOOMINGTON, INDIANA 47401

May 4, 1978

Legal description:


Charles W. Lentz

All of that part of the East half of the Southeast quarter of Section Thirty-five (35), Township Ten (10) North, Range One (1) West, which lies South of Bean Blossom Creek, containing Twenty-eight and Seventy-two hundredth (28.72) acres, more or less.


Also the Northeast Quarter of the Northeast Quarter of Section Two (2), Township Nine (9) North, Range One (1) West, except Ten (10) acres off of the West side thereof, said strip is Twenty (20) rods wide by parallel lines, containing Thirty (30) acres, more or less.

Also, part of the Northwest Quarter of Fractional Section One (1), Township Nine (9) North, Range One (1) West, bounded as follows, to-wit: Beginning at the Northwest corner of said section, running thence East Thirty (30) rods; thence South Seven (7) rods; thence East about Fifty (50) rods to the Unionville Road; thence Southwesterly with the meanderings of said road to the West line of said Section One (1); thence North on the Section line to the place of beginning, containing Twenty-nine (29) acres, more or less, and containing in all Eighty-seven and Seventy-two hundredth (87.72) acres, more or less.

EXCEPTING THEREFROM A part of the Northwest Quarter of Section One (1), Township Nine (9) North, Range One (1) West, Monroe County, Indiana, bounded and described as follows: Beginning at a point in the centerline of Robinson Road, said point of beginning being 1368.21 feet South and 354.17 feet East of the Northwest corner of said Section 1; thence from said point of beginning and with the centerline of said road and running North 43°-59'-30" East for 330 feet; thence leaving the centerline of said road and running North 48°-59' West for 100 feet; thence South 43°-59'-30" West for 330 feet; thence South 48°-59' East for 100 feet and to the point of beginning. Containing 0.76 acre, more or less.

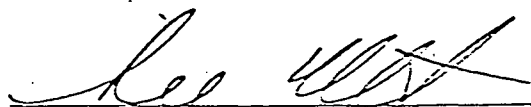

Lee Utt, R. L. S. # 50089, Indiana

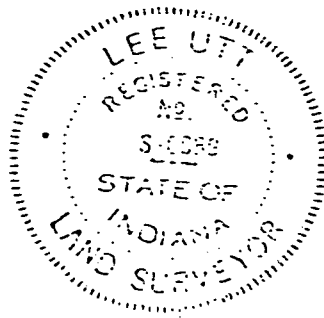

LEE UTT
REGISTERED LAND SURVEYOR NO. 50089, INDIANA
OFFICE PHONE 332-6266 HOME PHONE 825-5961
1604 SOUTH HENDERSON
BLOOMINGTON, INDIANA 47401

May 4, 1978

Legal description:


Charles W. Lentz


All of that part of the East half of the Southeast quarter of Section Thirty-five (35), Township Ten (10) North, Range One (1) West, which lies South of Bean Blossom Creek, containing Twenty-eight and Seventy-two hundredth (28.72) acres, more or less.

Also the Northeast Quarter of the Northeast Quarter of Section Two (2), Township Nine (9) North, Range One (1) West, except Ten (10) acres off of the West side thereof, said strip is Twenty (20) rods wide by parallel lines, containing Thirty (30) acres, more or less.

Also, part of the Northwest Quarter of Fractional Section One (1), Township Nine (9) North, Range One (1) West, bounded as follows, to-wit: Beginning at the Northwest corner of said section, running thence East Thirty (30) rods; thence South Seven (7) rods; thence East about Fifty (50) rods to the Unionville Road; thence Southwesterly with the meanderings of said road to the West line of said Section One (1); thence North on the Section line to the place of beginning. containing Twenty-nine (29) acres, more or less, and containing in all Eighty-seven and Seventy-two hundredth (87.72) acres, more or less.

EXCEPTING THEREFROM A part of the Northwest Quarter of Section One (1), Township Nine (9) North, Range One (1) West, Monroe County, Indiana, bounded and described as follows: Beginning at a point in the centerline of Robinson Road, said point of beginning being 1368.21 feet South and 354.17 feet East of the Northwest corner of said Section 1; thence from said point of beginning and with the centerline of said road and running North 43°-59'-30" East for 330 feet; thence leaving the centerline of said road and running North 48°-59' West for 100 feet; thence South 43°-59'-30" West for 330 feet; thence South 48°-59' East for 100 feet and to the point of beginning. Containing 0.76 acre, more or less.

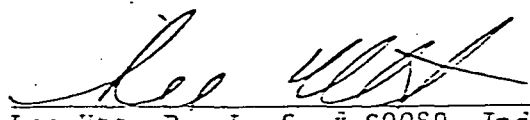
Lee Utt, R. L. S. # 50089, Indiana

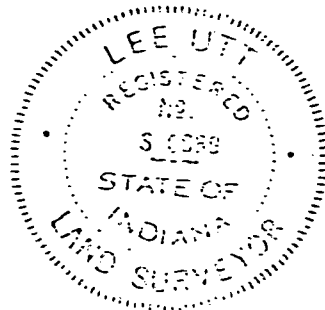


LEE UTT
REGISTERED LAND SURVEYOR NO. S0089, INDIANA
OFFICE PHONE 332-6366 HOME PHONE 825-5961
1604 SOUTH HENDERSON
BLOOMINGTON, INDIANA 47401


March 15, 1978

Legal description

Charles Lentz

A part of the Northwest quarter of Section 1, Township 9 North, Range 1 West, Monroe County, Indiana, bounded and described as follows:
Beginning at a point in the centerline of Robinson Road, said point of beginning being 1368.21 feet South and 354.17 feet East of the Northwest corner of said Section 1; thence from said point of beginning and with the centerline of said road and running North 43°-59'-30" East for 330 feet; thence leaving the centerline of said road and running North 48°-59' West for 100 feet; thence South 43°-59'-30" West for 330 feet; thence South 48°-59' East for 100 feet and to the point of beginning. Containing 0.76 acre, more or less.

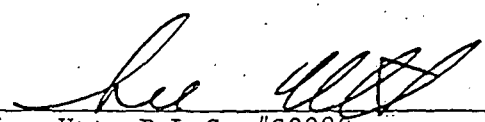

Lee Utt, R.L.S. #S0089

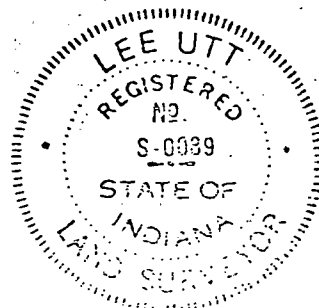

7-4-78


Lee Utt

Page 1 of 1

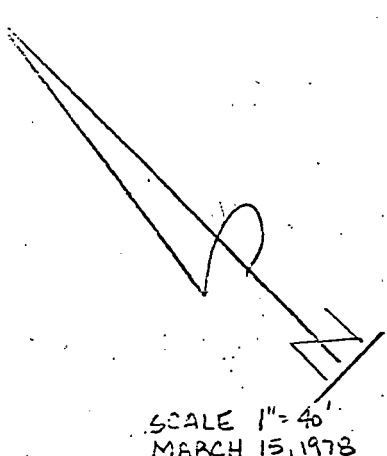


SCALE 1" = 40'
MARCH 15, 1978

HARLES LENTZ

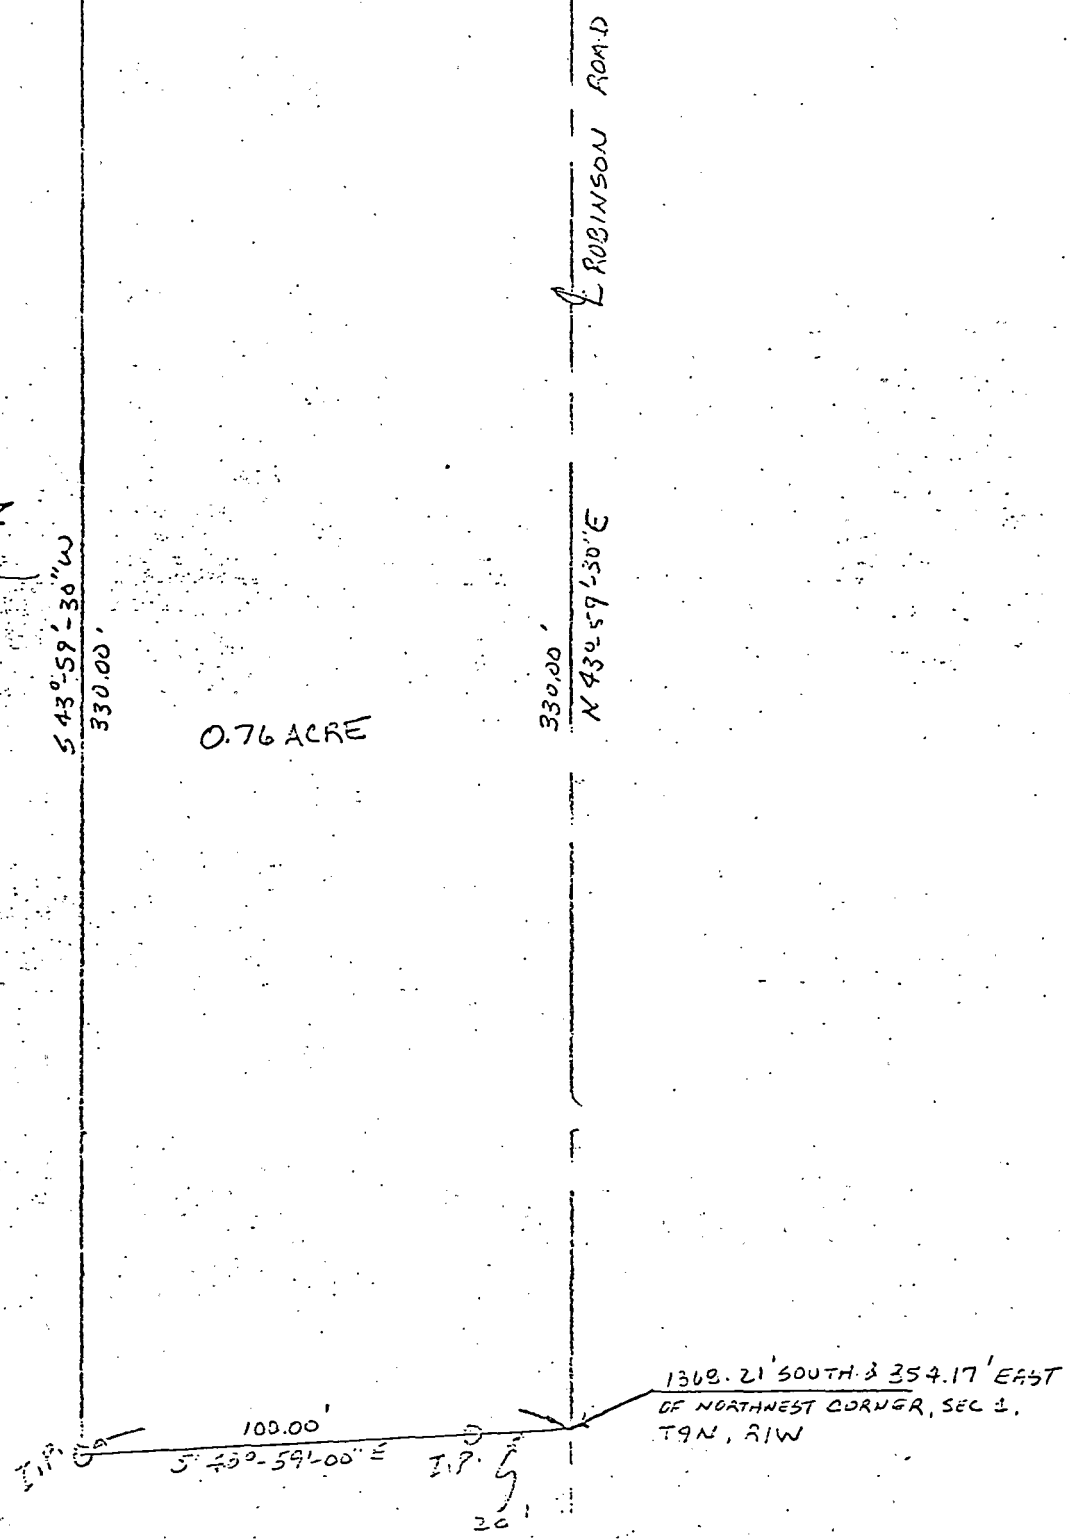

State of Indiana SS:
County of Monroe

I, Lee Utt, hereby certify that I am a Land Surveyor licensed in compliance with the laws of the State of Indiana; that the above plat and attached description correctly represents a survey completed by me on March 15, 1978; that all monuments shown thereon actually exist; and that their location and type are, to the best of my knowledge accurately shown.

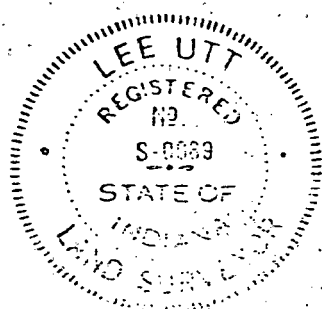

Lee Utt, R.L.S. #50089
March 15, 1978

LEGAL DESCRIPTION

A part of the East one-half of the Northeast quarter of the Northeast quarter of Section 1, Township 9 North, Range 1 West, bounded and described as follows:

1 & 2 Beginning at a point that is 308.67 feet South of the Northwest corner of the East one-half of said quarter quarter; thence running South 54 degrees 25 minutes East 259.80 feet; thence running North 20 degrees East 166.67 feet and to the center of Robinson Road; thence running South 59 degrees East on and along the center of said road 118.22 feet; thence leaving said road and running South 20 degrees West 397.73 feet; thence running North 69 degrees 18 minutes West 104.06 feet; thence running North 44 degrees West 196.08 feet; thence running North 251.33 feet and to the place of beginning, containing 2.16 acres.

3. Beginning at a point that is 364.10 feet South and 369.63 feet East of the Northwest corner of the East one-half of said quarter quarter, said point being in the center of Robinson Road; thence running on and along the center of said road the following courses; South 59 degrees East 68.78 feet; South 53 degrees East 37.22 feet; thence leaving said road and running South 20 degrees West 374.96 feet; thence running North 69 degrees 18 minutes West 103.14 feet; thence running North 20 degrees East 397.73 feet and to the place of beginning, containing 0.92 acres.

142.00
146.67
251.33

540.00

Blgln Surp E 1/2 NE 1/4


Sec 1

Cockrell -


NW COR E 1/2 - NE 1/4, NE 1/4
1-9N-1W

FILED
NOV 10 1975

John W. Davis
Auditor Monroe County, Indiana

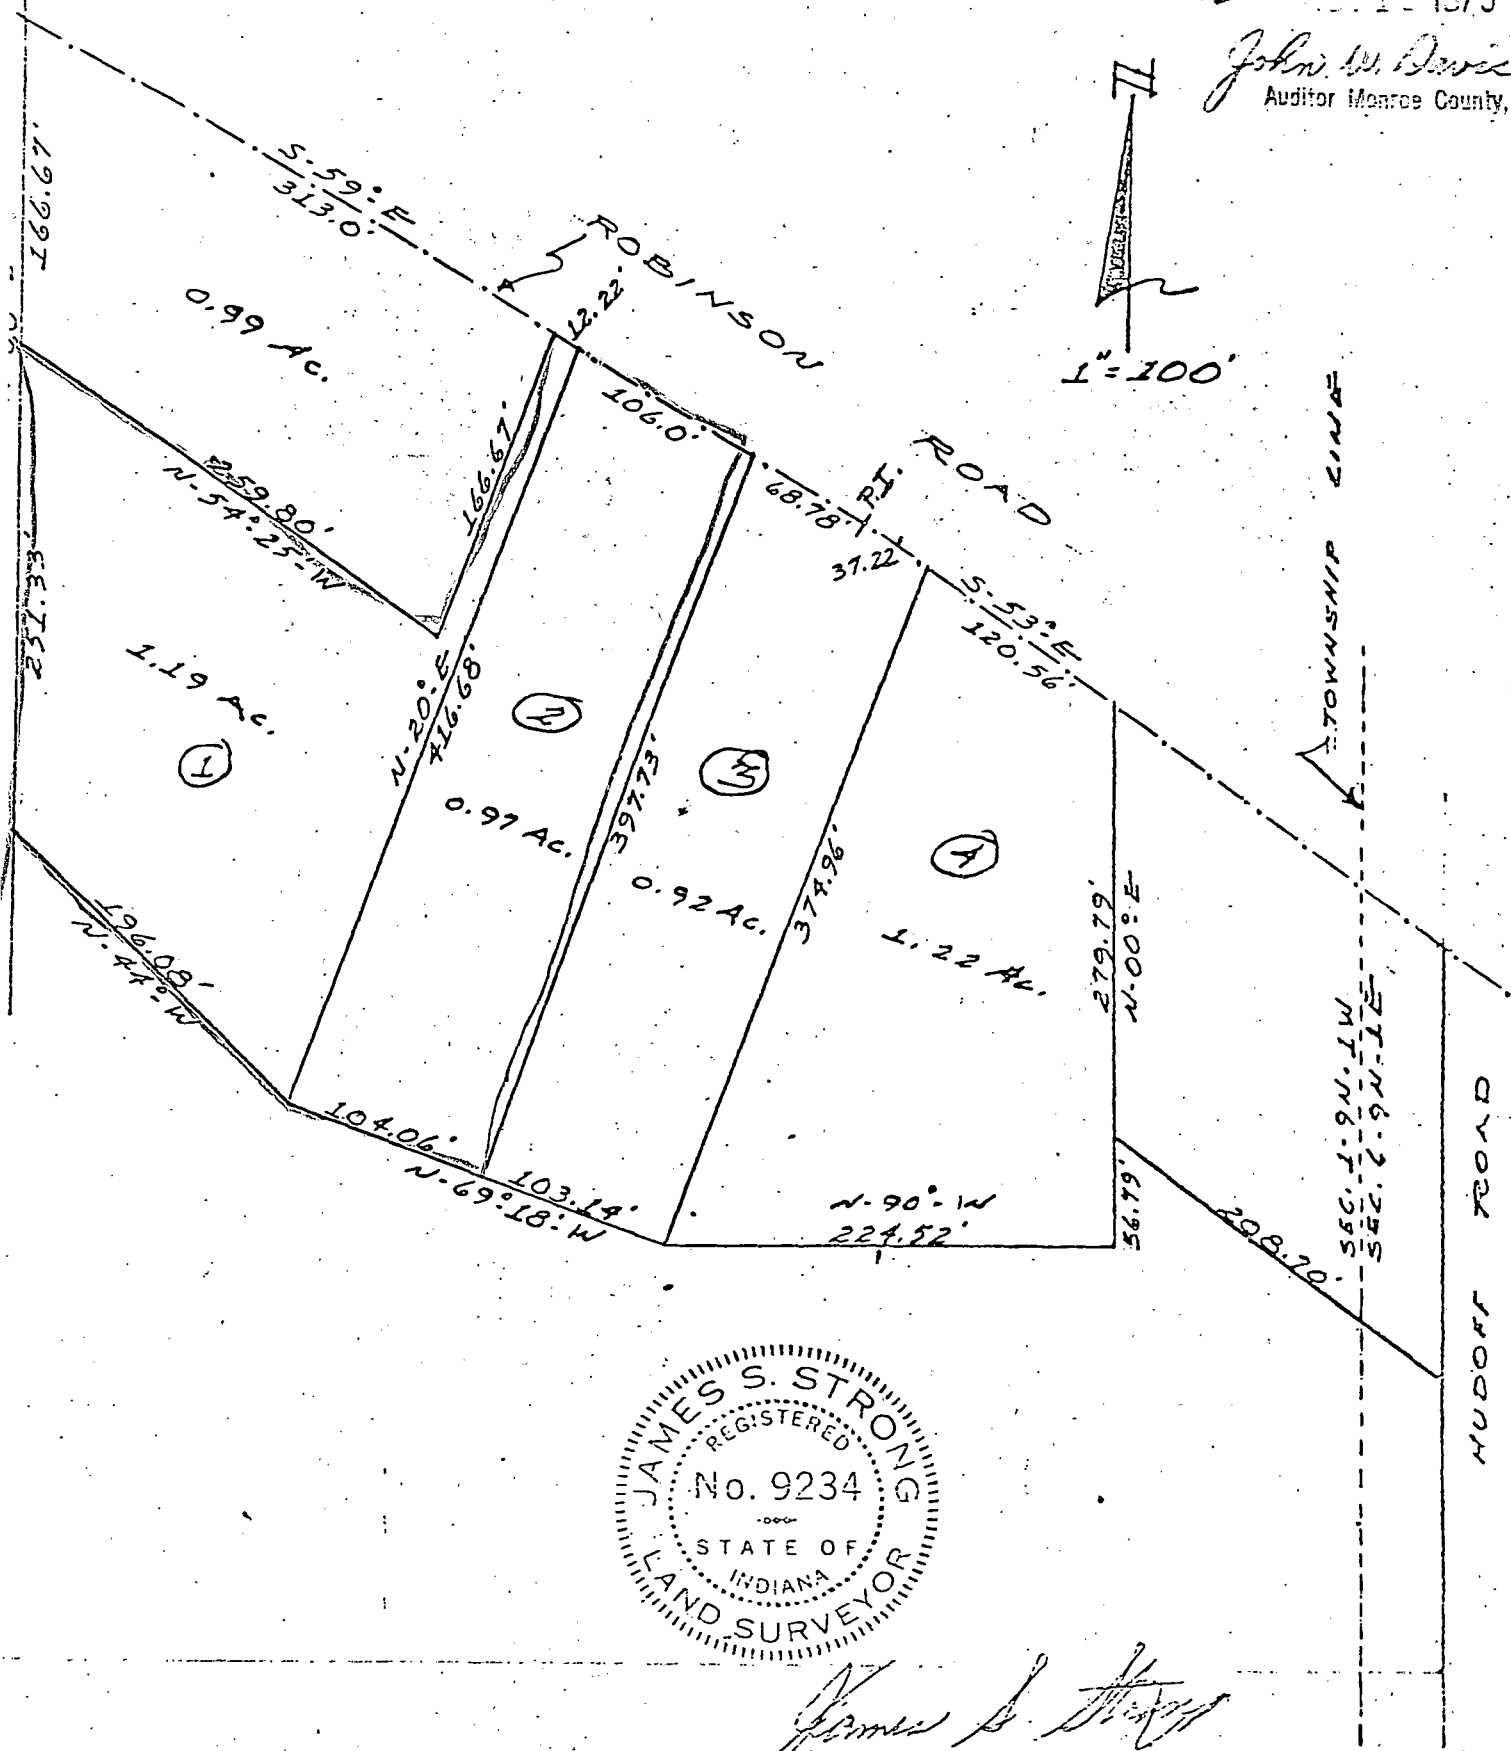


James S. Strong

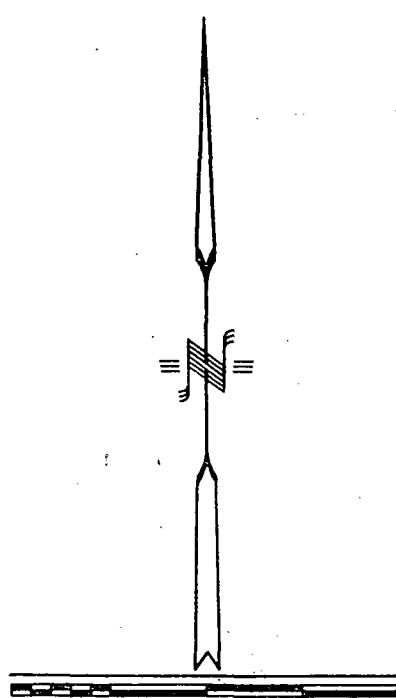


SCALE: 1" = 400'

- = FOUND 3/4" IRON PIPE
- = FOUND STONE WITH "X"
- △ = SET WOOD LINE STAKE
- = SET 5/8" IRON PIN (30" IN LENGTH)

STEPHEN & JILL CAMPBELL
3347 E. BOULTINGHOUSE ROAD
BLOOMINGTON, INDIANA 47408
D.R. INST. # 1999019901

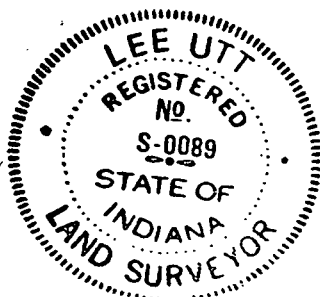

Lee Utt
Lee Utt, R. L. S. #50089, Indiana
1604 South Henderson Street
Bloomington, Indiana 47401
Phone #: (812) 332-6366
January 4, 2000

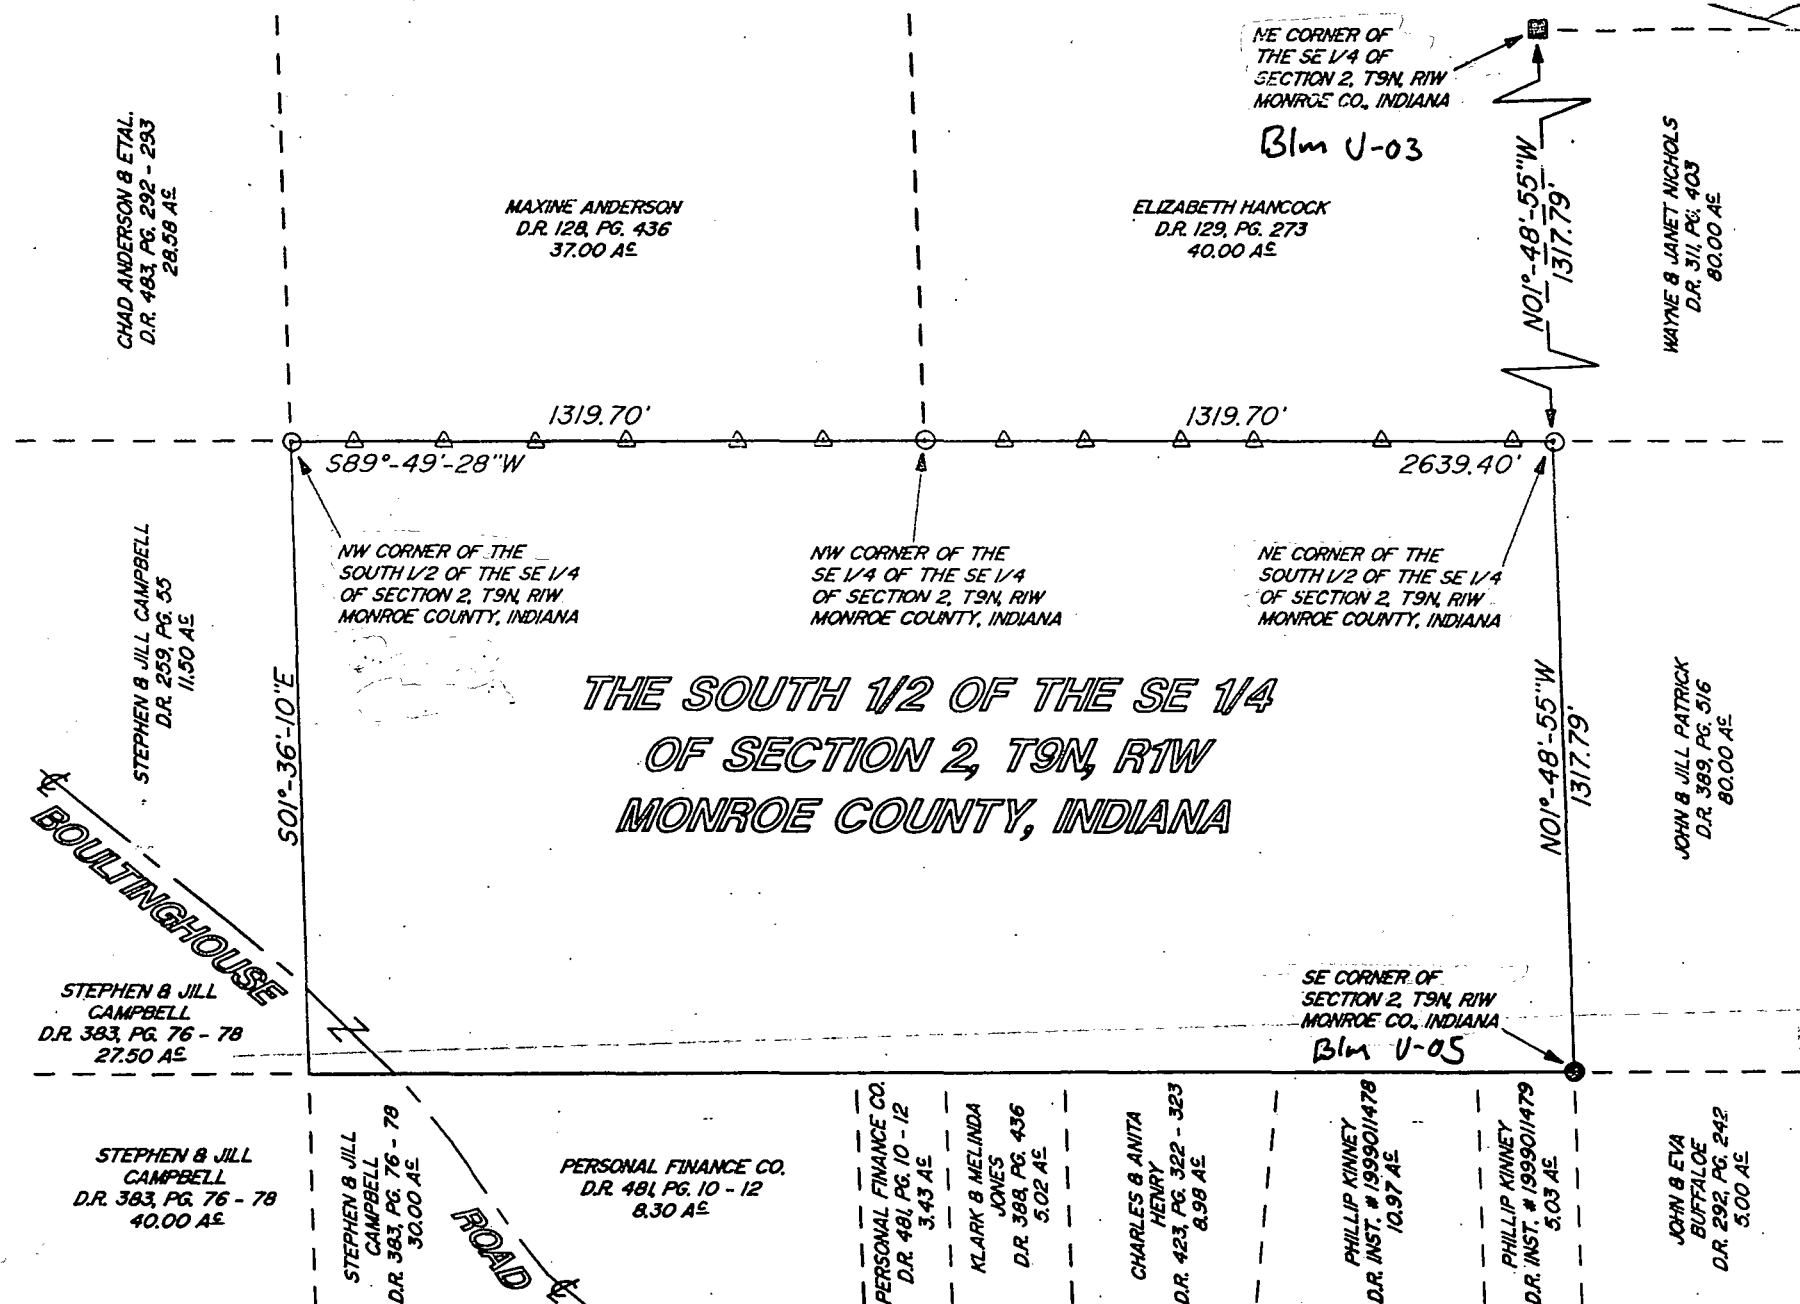

I, Lee Utt, hereby certify that I am a Registered Land Surveyor licensed in compliance with the laws of the State of Indiana; that this plat accurately represents a survey completed by me on January 4, 2000; that all monuments shown thereon actually exist; and that their location, size and type are, to the best of my knowledge, accurately shown.

LEE UTT
Registered Land Surveyor No. S0089, Indiana
Phone 332-6366
1604 S. Henderson Street
Bloomington, Indiana 47401

SURVEYOR'S REPORT

Stephen & Jill Campbell
Section 2, Township 9 North, Range 1 West, Monroe County, Indiana
January 4, 2000

1. In accordance with Title 864, Article 1.1, Chapter 13, Section 1 through 34 of the Indiana Administrative Code, the following observation and opinions are submitted regarding the various uncertainties in the location of the lines and corners established on this survey as a result of


- a) Variances in the reference monuments;
- b) Discrepancies in record descriptions and plats;
- c) Inconsistencies in lines of occupation;
- d) Random error in measurements (theoretical uncertainty)

The theoretical uncertainty (due to random errors in measurements) of the corners of the subject tract established This survey is within the specifications for a Class B. survey (0.25 ft), as defined in 1AC864.

The subject tract is described in a document provided by client.

Control this survey and the basis of bearing are relative to the previous survey done in 1977 adjoining the subject tract to the West. Monuments were found from this previous survey. A stone was found at the Northeast corner of the Southeast quarter and an iron pipe was found at the Southeast corner of Section 2 and the Northeast corner of the South half of the Southeast quarter then established. Line stakes were then set along the North line. Monuments were either found or set as shown on the plat of survey.

As a result of the above observation, it is my opinion that the uncertainties in the location of the lines and corners are compatible with the standard of accuracy as stated above.

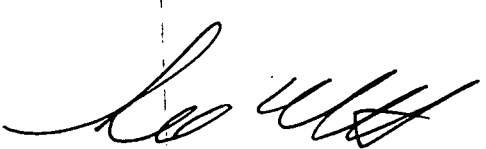
Lee Utt, R.L.S. # S0089, Indiana
1604 South Henderson St.
Bloomington, Indiana 47401





CERTIFIED:

**ROBINSON ROAD
BOUNDARY
SURVEY**

[illegible]

DESIGNED	
DRAFTED	B.J.
CHECKED	B.B.
DATE	


JOB NUMBER
1125-B

SHEET

OF

DATE: JUNE 24, 1987

ROBINSON
ROAD
BOUNDARY

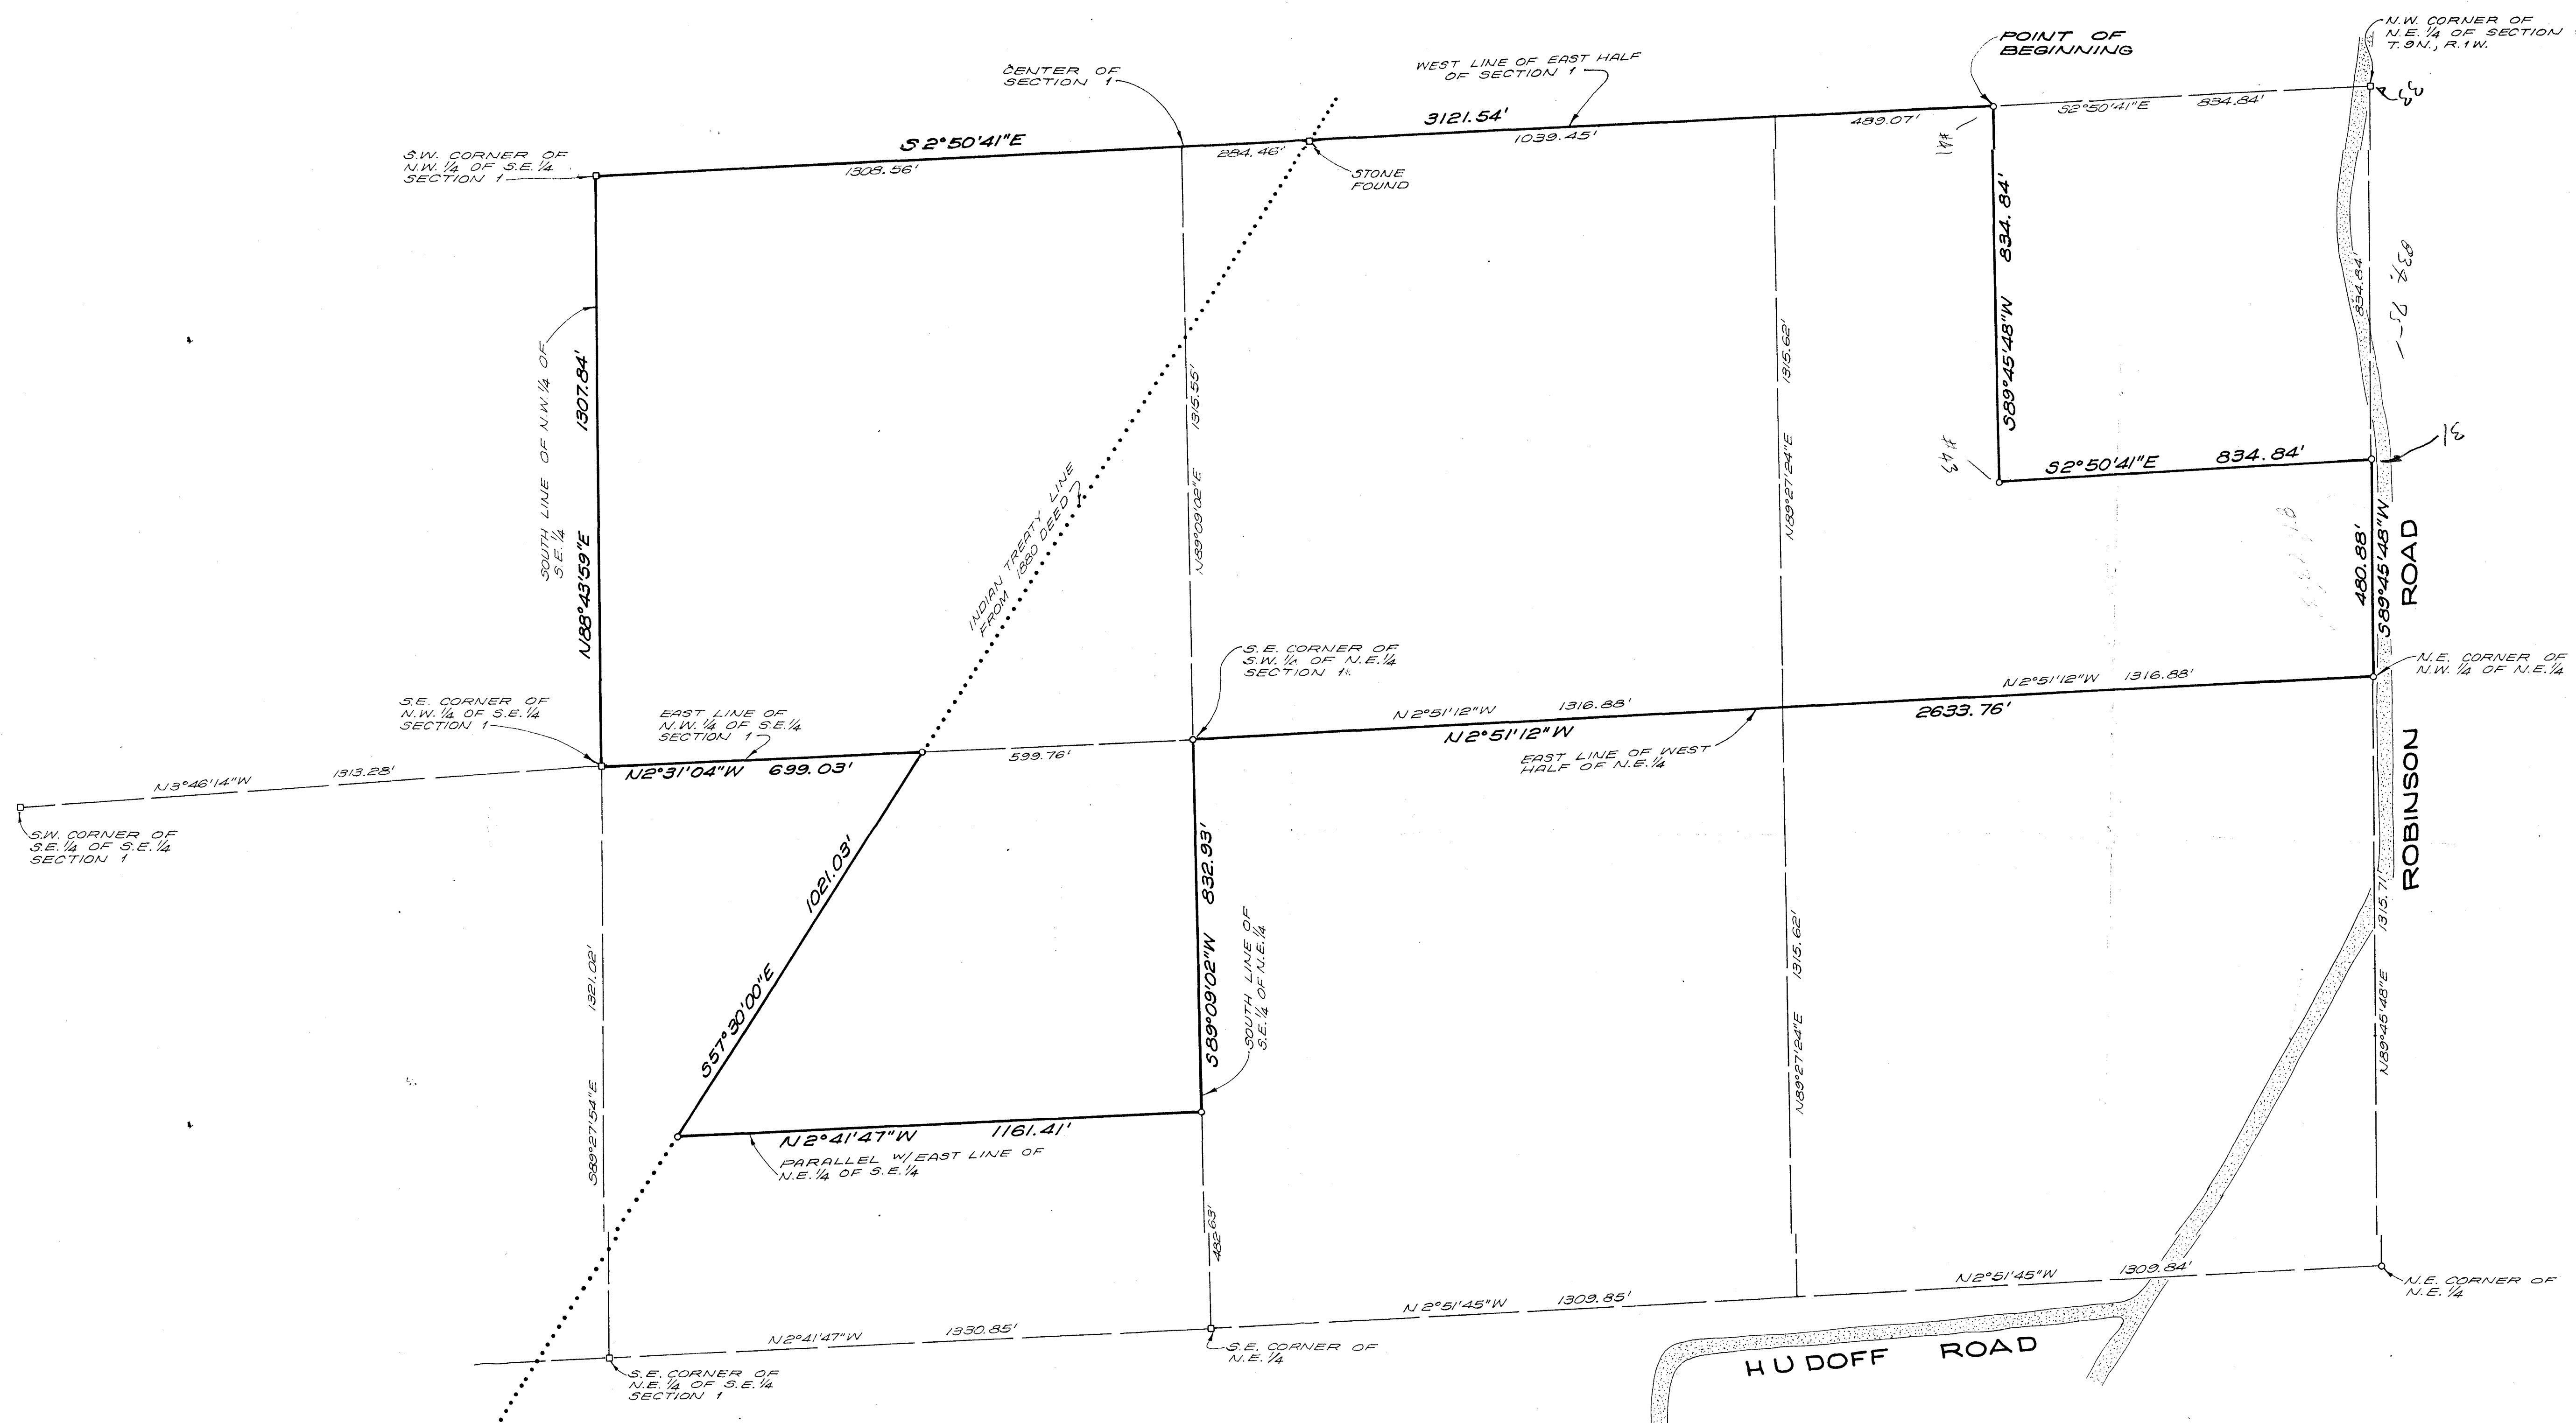

LEGEND

- ☐ — STONE FOUND
☐ — $\frac{5}{8}$ " REBAR W/YELLOW PLASTIC CAP
☒ — IRON PIPE FOUND

ROBINSON ROAD DESCRIPTION
JOB NO. 1125-B

Part of the west half of Section 17, Township 9 North, Range 1 West, Monroe County, Indiana, more particularly described as follows:

Beginning at a stone marking the northwest corner of the northeast quarter of said Section 1; thence SOUTH 2 degrees 50 minutes 41 seconds EAST 834.84 feet along the west line of said northeast quarter a distance of 3121.54 feet to a stone marking the southwest corner of the northwest quarter of the southeast quarter of said Section 1; thence NORTH 88 degrees 43 minutes 59 seconds EAST along the east line of said quarter quarter 1307.84 feet to a stone marking the northeast corner of said quarter quarter; thence NORTH 2 degrees 31 minutes 04 seconds WEST along the east line of said quarter quarter a distance of 699.03 feet to the Indian Treaty line; thence SOUTH 57 degrees 30 minutes 00 seconds EAST along said treaty line 1021.03 feet; thence NORTH 2 degrees 41 minutes 47 seconds WEST parallel with the east line of the northeast quarter of the southeast quarter of said Section 1 a distance of 1021.03 feet to the northeast corner of said quarter quarter; thence SOUTH 89 degrees 09 minutes 02 seconds WEST 832.93 feet to a 5/8" rebar marking the southeast corner of the southwest quarter of the northeast quarter; thence NORTH 2 degrees 51 minutes 12 seconds WEST along the east line of the west half of the northeast quarter of said Section 1 a distance of 2633.76 feet to the north line of said Section 1; thence SOUTH 89 degrees 45 minutes 59 seconds WEST along the north line of said Section 1 a distance of 1021.03 minutes to the northeast corner of said quarter quarter; thence SOUTH 89 degrees 45 minutes 48 seconds WEST 834.84 feet to the point of beginning, containing 119.805 acres, more or less.



This certification does not take into consideration additional facts that an accurate and correct title search and/or examination might disclose. Evidence of easements have not been located in the field and are not shown on this survey drawing.

Subject to the above reservation, I hereby certify that the survey work performed on the project shown hereon was performed either by me or under my direct supervision and control and that all information shown is true and correct to the best of my knowledge and belief.

There are no improvements located on this property.

Certified this 24th day of June 1987.

Ben E. Bledsoe
Ben E. Bledsoe
Registered Land Surveyor No. S0559
State of Indiana

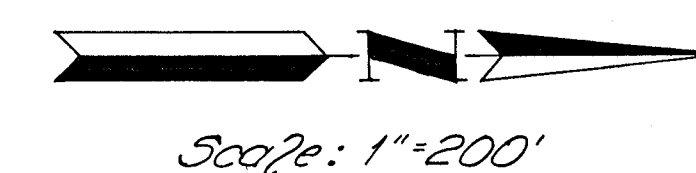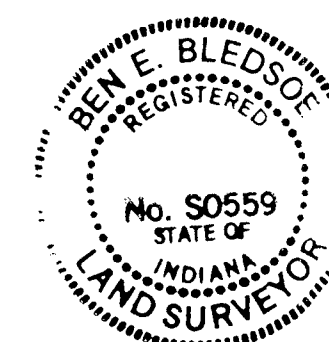

December 24th 1853

Layed off for Joshua Hoover & Samuel Gordon a portion of land in the N E qr of Section 20 T 8 R 1 W beginning in the center of the railroad on the section line 30 poles and 18 links west of the N E corner of said qr, running thence Southward, with the center of the rail road 108^{7/10} Poles Thence west 9^{3/10} Poles to a stake with the following witness trees Walnut 12 in diameter N 36° E 57 lks dist Walnut 18 inches diameter S 85° W 34^{1/2} lks dist Walnut 12 S 19^{1/2}° E 78 lks dist Thence N 4° E 107^{7/10} Poles to section line Thence East 22^{3/10} Poles to the beginning containing 10 acres more or less

James Borland & chain bearers
Wm Alexander } sworn

James Woodburn
M C S

Sept 3rd 1853

Surveyed for Samuel Peterson & others in section (9) one T 10 R 1 W and established the following corners viz.

N. E corner of S W qr wit trees white walnut 8	S 36° W 30 lks
S E corner of N E qr of S W qr	Sugar 8 N 30° W 13 ^{1/2} "
S. W. " " " " "	Hickory 6 S 6° W 8 "
N. W. " " " " "	Sugar 2 N 87° E 40 "
N. W. cor of S W qr of N W qr	Sugar 12 N 22° W 3' "
N E cor of S W qr of N W qr	Dogwood 4 N 68° W 16 "
S E cor of S W qr of S E qr	Apple tree 6 N 78° E 70 "
	Hickory 18 N 66° E 66 "
	Hickory 18 S 3° W 33 ^{1/2} "
	Ash 8 N 20° W 19 "
	Hick 20 S 81° E 21 "
	Beech 8 N 6° E 29 "
	Beech 12 N 17° W 25 "

J. Hacker & chain bearers
Wm Hacker } sworn

James Woodburn M C S
Depty

Established a corner in Section 12 T 7 R 2 W for Wm Taylor on the line 70 Poles East of S W corner of N W qr of said Section witness trees Beech 12 N 9° E 24^{1/2} Beech 6 S 38° W 37

John Tarnham & ch
George Carlson } be

James Woodburn

February 6th 1854

Ran the followin lines and made the following corners in section No one T 9 R 1 W for Edward Jackson George Jackson Jack Lenty Beginning at the N E corner of said Section Then S 85° W 318 Poles 2 lks

To the N W corner of said Section Then commenced at the Northern $\frac{1}{2}$ mile post and ran $5\frac{1}{2}$ E 324 Poles & 8 lks to the Southern $\frac{1}{2}$ mile post of said Section (1) Corner established corner and made witness cut the S W corner of $\frac{1}{4}$ of South east quarter of section No 9 Black Ash 7 inches in diameter N 18° E $28\frac{1}{2}$ links distant witness trees made on said north and south line where it crosses the boundary line Beech 18 inches in diameter S 64° E 34 links distant Then began at the center of said Section (1) ran N 85° E 160 Poles to the meridian line

Benjamin Polley & chain bearers
Alexander Jackson } sworn

James W Spencer
Monroe County Surveyor

February 7th A D 1854

Ran the following lines and made the following corners in section No 30 of 10 R 1 E of second principal meridian Beginning at S W corner of said Section Thence N 85° E 157 Poles to the S E corner of the same Witness trees made at the $\frac{1}{2}$ mile post of said Section No 30 Hickory 2 inches in diameter N $42\frac{1}{2}^{\circ}$ E $2\frac{1}{2}$ links distant Black Ash 3 inches in diameter S $33\frac{1}{2}^{\circ}$ W $9\frac{1}{2}$ links distant Thence N 6° W 162 poles and 8 links to a stone standing in open ground and consequently no witness trees made Thence S 85° W 79 Poles and $14\frac{1}{2}$ links to the western $\frac{1}{2}$ mile post of said Section 30 witness trees made Sycamore 6 inches in diameter N 80° E $8\frac{1}{2}$ links distant Sycamore 4 inches in diameter N $39\frac{1}{2}^{\circ}$ W 7 lks distant — Witness made 81 Poles and 4 links north of the Southern $\frac{1}{2}$ mile post of said Section No 30 of 10 R 1 E Sugar 10 inches in diameter S 37° W 12 links distant Sugar 15 inches in diameter N 12° E $24\frac{1}{2}$ links distant

John Brantburn & chain bearers
Benjamin Polley } by consent of parties

James W Spencer
Monroe County Surveyor

The above survey was done for Edward Jackson and Benjamin Polley

February 8th A D 1854

Ran the following lines and made the following corners in Section N 25 of 10 R 1 W for Edward Jackson and John Martin — Length of line from Eastern half mile post of said Section 25

North

West	North					East
	29. 14	19. 13 1/2	19. 13 1/2	19. 13 1/2	19. 13 1/2	53. 24
Stone 1/2 mile post	No 5 North Stony Division	No 4 North Stony Division	No 3 North Stony Division	No 2 North Stony Division	Lot No 1 North Stony Division	Lot No 1 Stony Division
						East
	No. 5 South Stony Division	No 4 South Stony Division	No 3 South Stony Division	No 2 South Stony Division	Lot No 1 South Stony Division	
						East
	29. 14	19. 13 1/2	19. 13 1/2	19. 13 1/2	19. 13 1/2	53. 24

April 5th 1871 Surveyed the following described lots of land. Situate in Section No (35) thirty five Township No 9 North of Range No One west of the 2^d principal Meridian it being the North half of the South west quarter of said Section No 35 Town and Range aforesaid for Peter Bolimbaker Isaac Adkins William Millin William Burkhardt David Hunter Thomas Howard & Aaron Prose Beginning at A a stone standing at the western 1/2 mile post of said Section No 35 running thence N 85° E 29 poles 14 links to B stone planted and marked with the initials W.M. P.B. S. 35 witness Tree Elm 8 inches diameter S 84° W 148 links distant then N 85° E 78 poles & 4 links to C stone planted and marked with the initials I.A.P.B. S. 35 witness Tree Sycamore 14 inches diameter N 72° E 45 links distant then N 85° E 53. poles & 24 links to ^(D) the center of said Section 35 stone planted at the center and marked with the initials C.S.S. 35 witness Tree Black Walnut 8 inches diameter N 67° W 111 1/2 links distant Black Walnut 12 inches diameter N 79° W 174 1/2 links distant

then began at E it being the South west corner of the North 1/2 of said Section stone planted at E witness Tree Beech 15 inches diameter S 50° E 17 links distant. then N 85° E 29. poles 14 links to F stone planted not marked only with a cross witness Tree Walnut 8 inches diameter S 38° E 7 1/4 links distant then N 85° E 78. poles 4 links to G stone planted and marked with the initials I.A.P.B. S. 35 witness Tree Grey Ash 1 inch diameter S 68° W 38 1/2 links distant then North 85° degrees East 52 poles & 11 links to a stone standing at the South East corner of Isaac Adkins lot witness Tree Beech 15 inches diameter N 25° W 9 links distant

Turn over

corner made at the North West corner of Thomas Howards lot & North East corner of Peter Bollinbakers lot Taken out of the South 1/2 of South West quarter of Section No 35 T9 R1 West
 Some planted & marked with the initials J.Y. with a Tree poplar
 2 inches diameter S 49 1/2 E 39 links distant

corner made at the North East corner of Aaron Roses lot and North West corner of Peter Bollinbakers lot Stone planted & marked with the initials J.Y. with a Tree Black walnut
 looking at the ground 12 inches diameter S 86 1/2 E 72 1/2 links distant

Length of the line from the Western 1/2 mile post of Sec 35 T9 R1 West to the East 1/2 mile post of the same 321 poles 23 links

X Length of the line from Western 1/2 mile to Center of said section 160 poles 24 links.

Length of line from S 1/4 corner of the North 1/2 of S 1/2 of Sec 35 to South East Cor of same 160. 14 links.

Alexander C. Spencer

Notice of Survey

Monroe County Surveyor

Isaac Atkins William Millin Aaron Rose William Bushkirk
 Nathaniel Browning Thomas Howard Jacob Patton Robert Patton

David Hunter & Benjamin Rogers heirs will take notice that I will together with the County Surveyor of Monroe County or his Deputy proceed on the 5th day of April 1871 to run relocate and establish all the lines & corners necessary to be done in the North half of Section No 35 thirty five Township No 9 nine North of Range No one West and to continue from day to day until all shall be completed and to meet at the dwelling house of Peter Bollinbaker at 9 o'clock on said day this March 20th 1871

Served on the within named parties by copy. Peter Bollinbaker

I hereby certify the foregoing notice to be a true copy of the original now on file in my office given under my hand and seal of office this April 8th 1871

Alexander C. Spencer
 Monroe County Surveyor

Feb 20th 1880

Ran the following line in Section 26th T. 8. R. 2. W. commenced at center of said section (corner heretofore established) and ran S 86° W. 160. P 17½ lks. to W ½ M. P. (heretofore established) established corner at half distance on said line. witnessed by B Walnut 2 E N 42½° E 46 lks. B Walnut 2 N 43½° W 43 lks. The parties to the above were present and consenting to said survey

Solbert Rush { Chairmen. Sworn.
M M Rush {

John E McDowell { flagman sworn.

M. M. Buskirk.
Deft. S. M. C.

April 19th 20th 1880

Ran the following lines and made the following corners in Section 1. S. 9. R. 1. W for Rolly Jackson. Henry Branam. George W Lantz. Jack Lantz. & others. Commencing at S ½ M. P. ran N 85½° W 324. Poles to N ½ M. P. Witness trees made to N ½ M. P. Beech 24 S 80½° E 62¾ lks. B Oak 10 N 76° E 37¾ lks. then commenced at corner (heretofore established) half way between W ½ M. P. and S W corner of sec 1 ran north 87½° E 325 P 18 lks. to corner (heretofore established) midway between E ½ M. P. and S E corner of Section 1. established corner where this line crosses first-line run. 40 or midway between center of section and S ½ M. P. Witnessed by Sugar 4 N 42½° W 11½ lks Beech 6 N 66° E 42 lks. also established corner at center of S. E. ¼ of sec 1 witnessed by W. Oak 4 N. 70½° W. 25½ lks. B Oak 5 S. 85° W 35½ lks. witness trees to corner (heretofore set) midway between E ½ M. P. & S E corner of section 1 Beech 15 N 3° W 24 lks. Gum 8 N 86° W 25½ lks.

Rolly Jackson { Chairmen sworn
Henry Branam {
Levi Lantz flagman sworn

This Survey was made in presence of a written notice served on the parties at least ten days previous to said survey, notice misplaced. said notice was served on the parties by Roly Jackson.

George W. Vannoy,
S. M. C.

April 28th + 29th 1880

Survey for Wm Ramage,
Wm L. Payne, Elva Brown &
others in Section 15, Town 9, Range
1, West and established corners
as per plat and Letters
accompanying.

Stake at N¹/₂ M.P.

A) Sugar 8 S 49° W 10¹/₂ fks
Beech 12 S 56° E 32 "

Stone midway bet. N¹/₂ M.P. + N.E. C

B) Beech 10 S 33° E 18 fks,
Beech 10 N 51° W 27 "

Stone at center of N.E. gr.

D) Sugar 20 N 28° E 9 fks,
Beech 22 S 38¹/₂ W 38 "


Stone midway bet. East ¹/₂ M.P. and center of

F) Beech 15 N 32¹/₂ E 16 fks
Beech 14 S 31¹/₂ E 18¹/₂ "

Corner at center of S.E. gr comes
on the South East corner of small bridge
no stone bet in consequence
H) Sugar 7 S 81¹/₂ W 35¹/₂ fks
Sugar 6 N 80¹/₂ W 60 "

Stone midway bet S¹/₂ M.P. + S.E. C

K) B. Oak 14 N 20° W 105¹/₂ fks det.

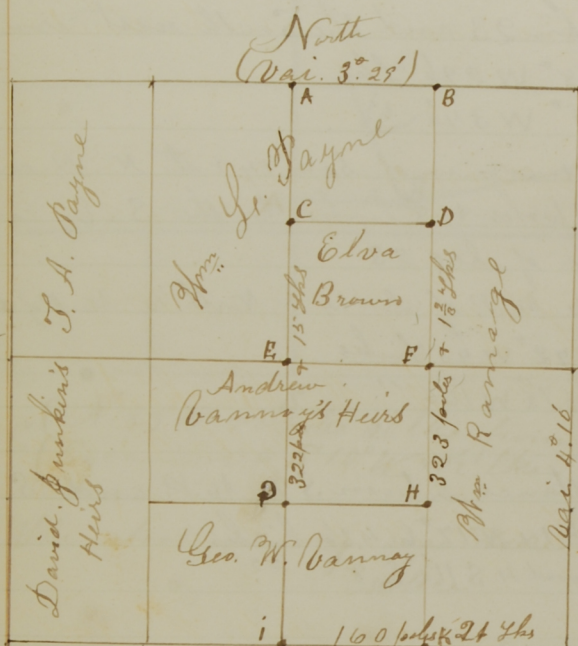

Stone midway bet N¹/₂ M.P. + center of Sec
C) Sassafras 6 S 81¹/₂ W 8³/₄ fks.
Poplar 3 S 51° E 13 "

Stone at center of Section
E) Beech 26 S 7° E 51¹/₂ fks
B. Walnut 6 N 82° W 66¹/₂ "

Stone midway bet center of Section
and S¹/₂ M.P. in open ground
(no witness made in consequence)

Stone at S¹/₂ M.P.
I) Beech 12 N 70° E 46 fks
Beech 14 N 34° W 58¹/₂ "

Wm Ramage, Wm Payne & John Halseapple Chain Bearers Sworn by
Wm Brown (Blagomars Sworn by consent

The above Survey was made in accordance with a written
notice served at least ten days previous ^{to the survey} on the parties interested
which notice is misplaced

Geo. W. Vannoy
S. M. C.

May 24th 1880

Surveyed for John Branam, Jack Lentz,
and others in Sec 1 T9R1W, commencing at
W $\frac{1}{2}$ m.p. of Sec ran North with a variation of $4\frac{1}{2}$ degrees
164 poles to NW corner
made corner on Indian Boundary where this line crosses
it 130 poles 17/1KS North of W $\frac{1}{2}$ m.p. witnessed by {Work 7 N 16° E 47, 1KS
Beech 6 N 34° E 67 $\frac{1}{2}$ ''

From this corner S 57 $\frac{1}{2}$ ° E with Indian Boundary and made
corner where it crosses the line dividing the Sec N + S
17 poles 6 links North of center witnessed by {Beech 24 S 68° E 64KS
Beech 9 N 33° W 11''

made corner in center of Sec witnessed by {Beech 15 S 18° W 18 $\frac{1}{2}$ LKS
Beech 9 N 33° W 11''

made corner at W $\frac{1}{2}$ m.p. witnessed by {one of the original witness still stands
Work 18 N 10° E 8 $\frac{1}{2}$ 1KS,
do 15 S 29° E 86''

Set Stones at all of the above corners with the proper marks

Distance of line from center of Sec. to W $\frac{1}{2}$ m.p. 160 poles 6, 1KS

W $\frac{1}{2}$ m.p. North to Boundary 130 poles 17/1KS

Distance of line from center of Sec North to Boundary line 17 poles 6, 1KS

All the parties interested in the above survey was
present and consenting

James M. Branam Sen { chairman
James M. Branam Jun { by consent
John L. Branam { sworn

Geo. W. Cantray
S. M. C.

39 poles and 20 lks East of corner at half distance between west $\frac{1}{2}$ mi. pr. and North West corner of section 3. T. 9. S. R. 1. W. witness sweet Gum 15 in at 30 m 41 lks white oak 15 at 2 $\frac{1}{2}$ E 68 $\frac{1}{2}$ lks. The following were selected witnesses as assistants by the parties, Bent Meinen and Alex Oliver Chairman, Abbie Polley flagman


M. H. Buskirk Dpt. S

I hereby certify the foregoing to be a true and complete copy of the foregoing survey as returned to me by Dpty.

Geo. B. Rader M. C. S

March the 7 1891

Survey in sec 1 Town 9, North, Range 1 West set off for B. H. Brannam twenty acres as nearly in a square as could be in the North West corner of the North East quarter of the South East quarter of section one, the same being sixty rods wide on the North side, sixty rods wide on the East side, and ~~the~~ twenty four rods and 17 links on South side to intersection of Indian boundary line, thence along said boundary at 86 $\frac{1}{2}$ W 43 rods to the intersection of the half quarter line running North and South, thence North along said line thirty six rods and 7 links to place of Beginning. Established corners as represented by plat and notes below

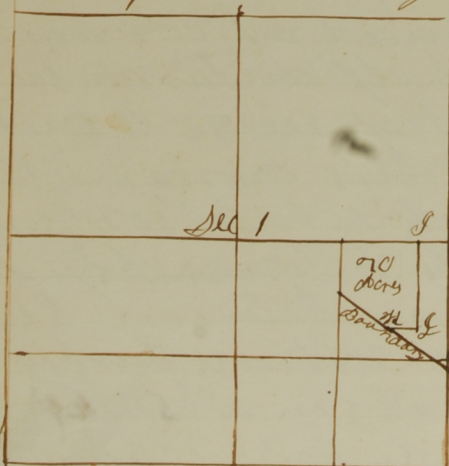

Sixty rods East of N. W. corner at
S B oak 4 $\frac{1}{2}$ in S 38 $\frac{1}{2}$ W 7 lks
" " 8 in at 44 m 10 $\frac{1}{2}$ "

Hickory forked North fork 3 in S 46 $\frac{1}{2}$ W 33 lks
B. Walnut 10 in at 58 $\frac{1}{2}$ E 94 lks

poplar 4 in S 20 $\frac{1}{2}$ W 19 $\frac{1}{2}$ lks
oak 6 in at 62 m 49 lks


Written notice was served on Bridges by B. H. Brannam the only parties concerned, the same being mislaid by said Brannam but service was acknowledged by the said Bridges to the undersigned

I hereby certify the foregoing to be a true statement of the Survey by me


April 15, 1891

Geo. B. Rader M. C. S

WASHINGTON TOWNSHIP SEC. 36, T-10-N, R-1-W

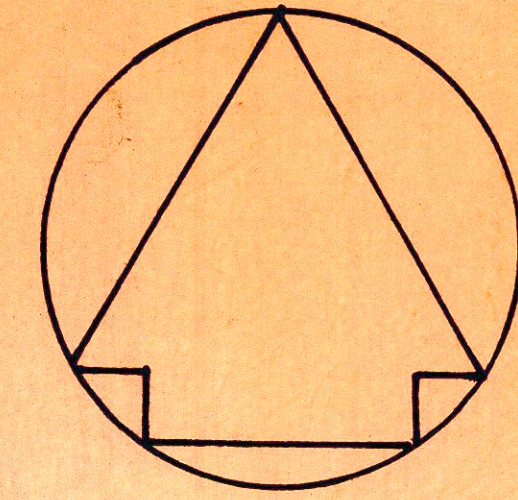

SCALE: 1" = 100'

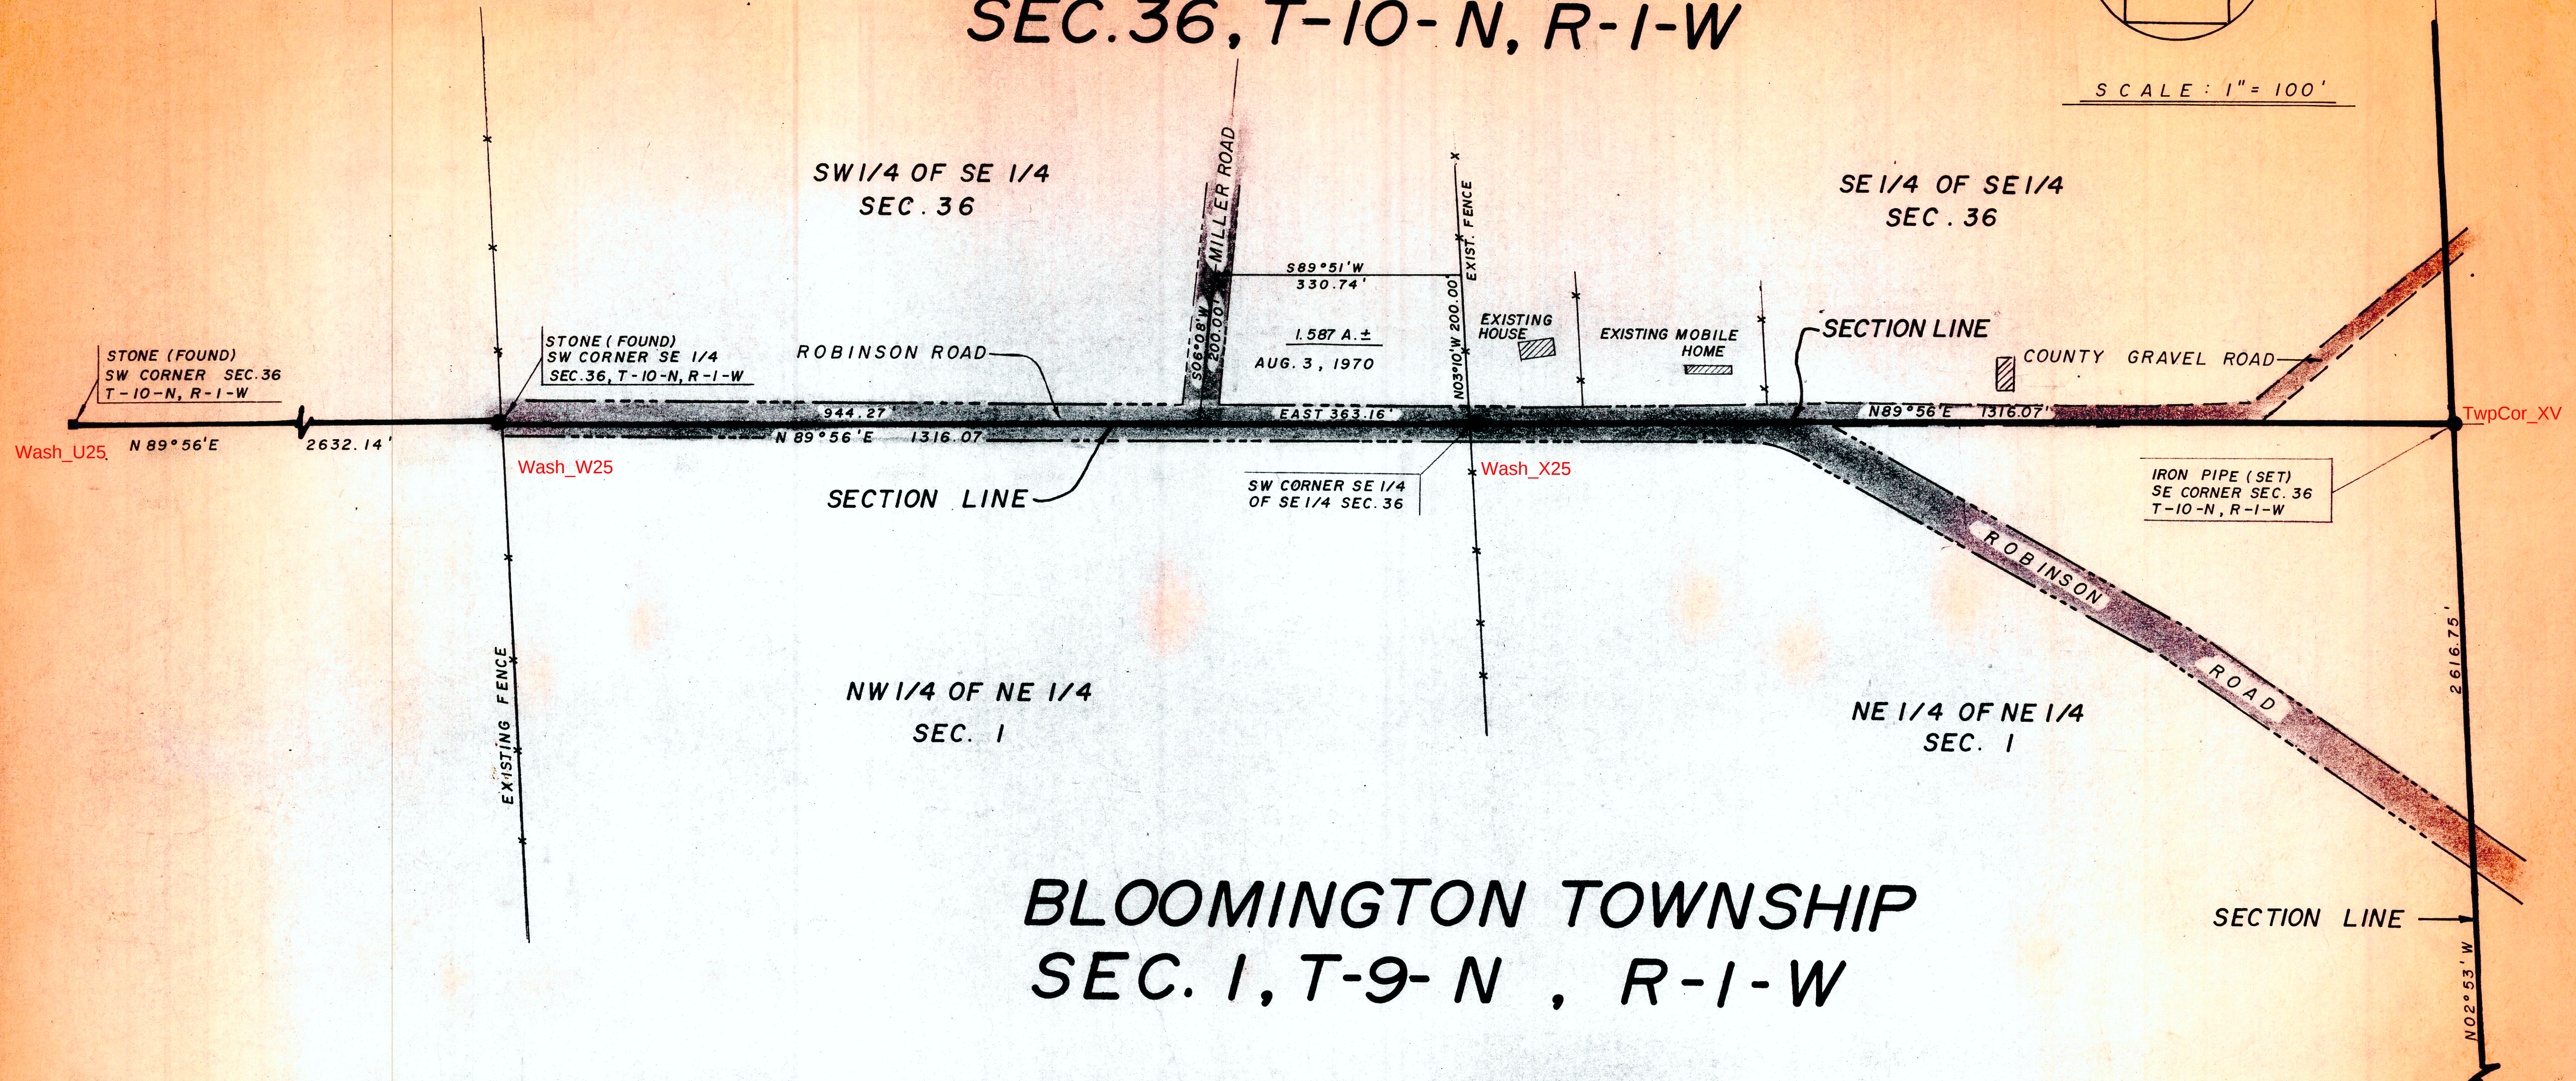

LEGEND:

- SECTION LINE
- ROBINSON ROAD
- CO. GRAVEL ROAD
- EXISTING FENCE
- EXISTING IMPROVEMENT

PLAT PREPARED BY:

Edmund O. Farkas

EDMUND O. FARKAS
REG. LAND SURVEYOR
IN. REG. NO. 50114

DATE: FEBR. 15, 1978



STONE (FOUND) SE CORNER
NE 1/4 SEC. 1, T-9-N, R-1-W